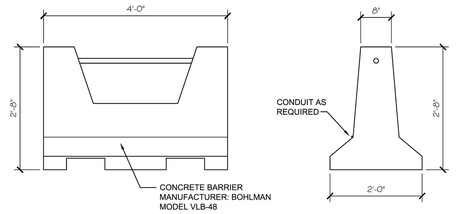

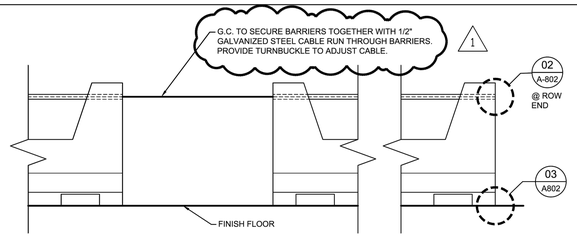

1 A-802 VEHICLE BARRIER DETAIL
SCALE: 3/4" = 1'-0"

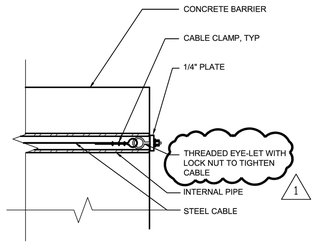

02 A-802 CABLE TIE END DETAIL
SCALE: 3" = 1'-0"

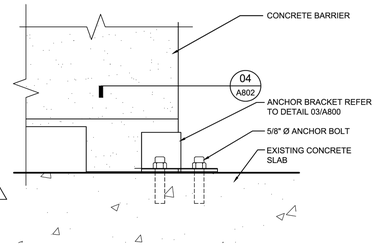

03 A-802 BARRIER ANCHOR BRACKET DETAIL
SCALE: 3" = 1'-0"

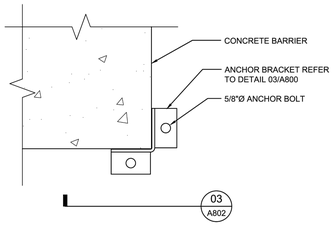

04 A-802 BARRIER ANCHOR BRACKED PLAN
SCALE: 3" = 1'-0"

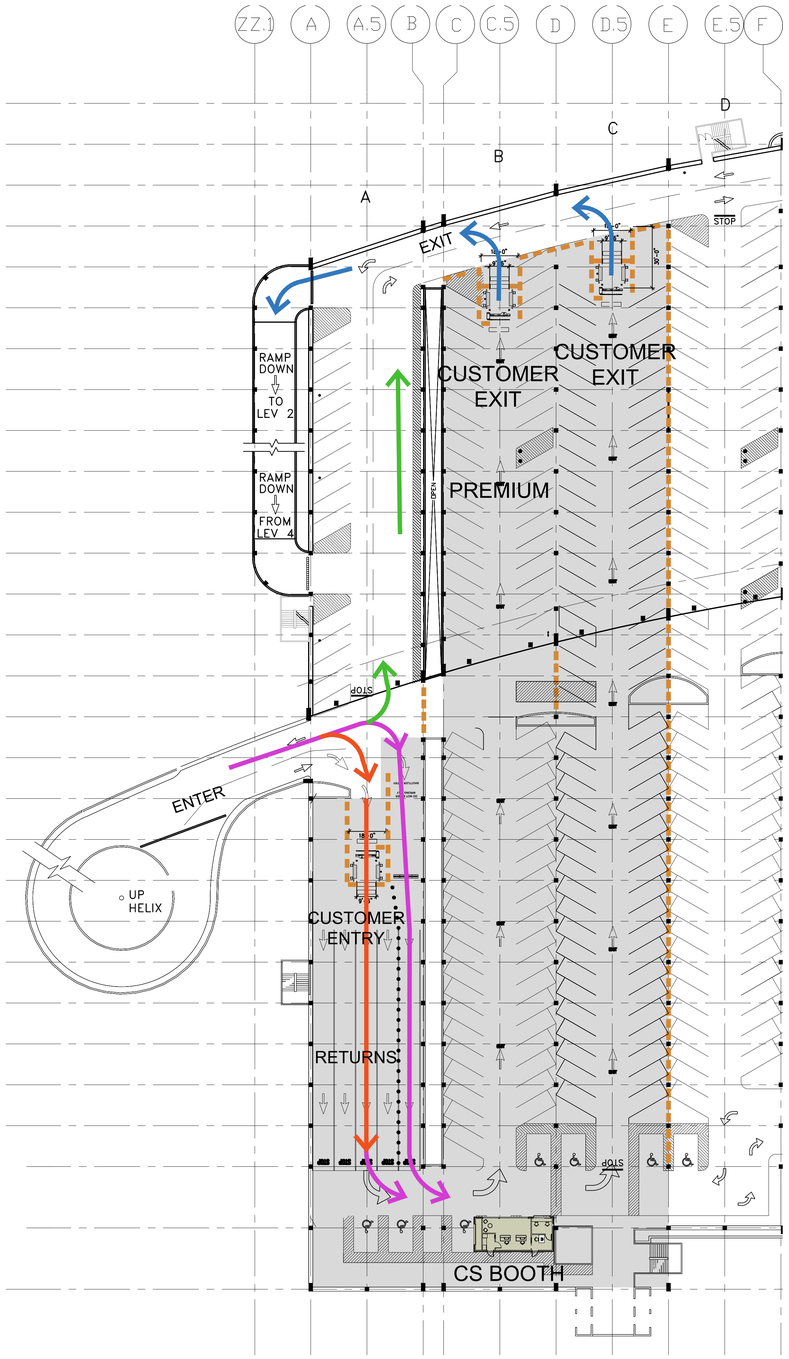

3 3rd LEVEL A SIDE SIXT RENT A CAR PROOVSTATION PLAN
SCALE: 1" = 30'-0"

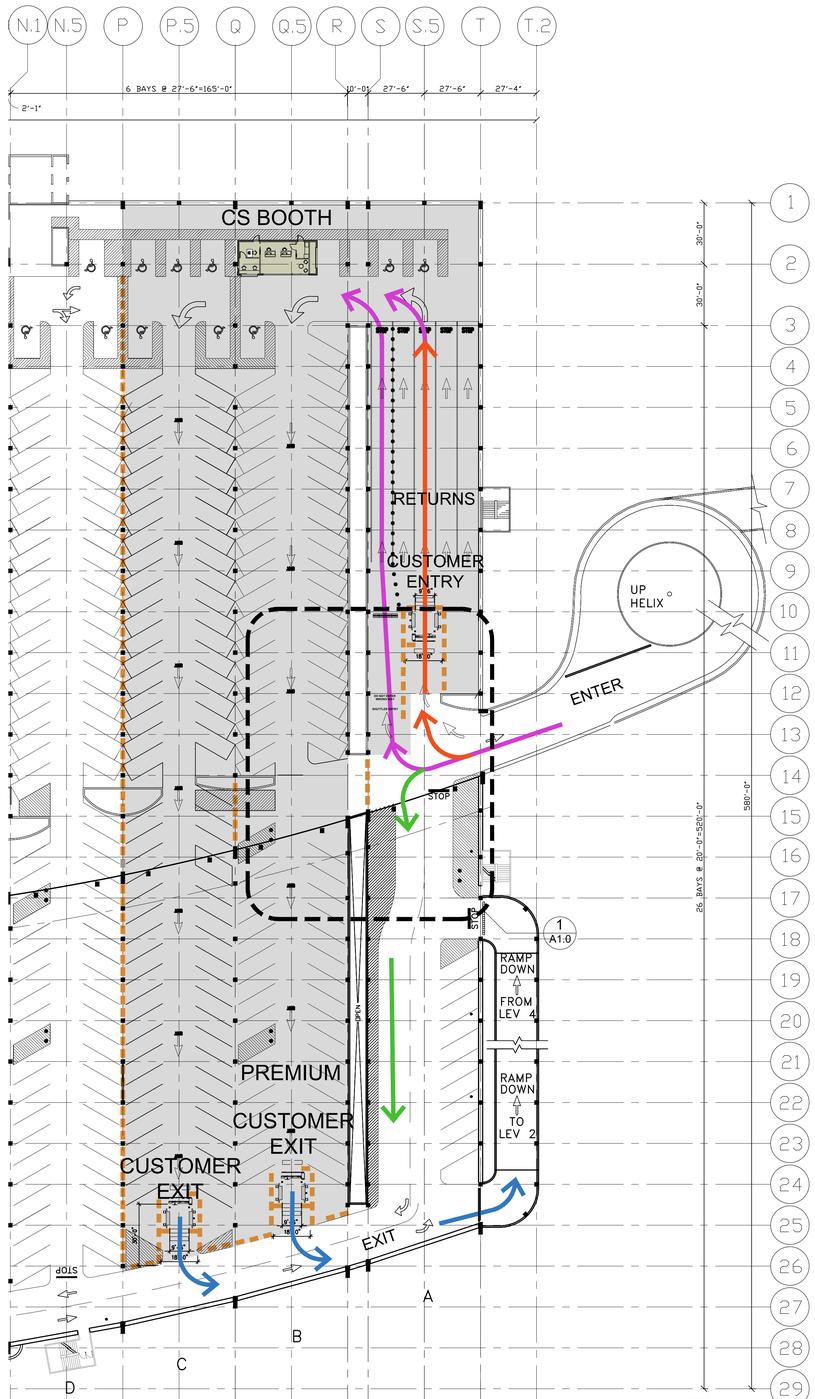

2 3rd LEVEL B SIDE SIXT RENT A CAR PROOVSTATION PLAN
SCALE: 1" = 30'-0"

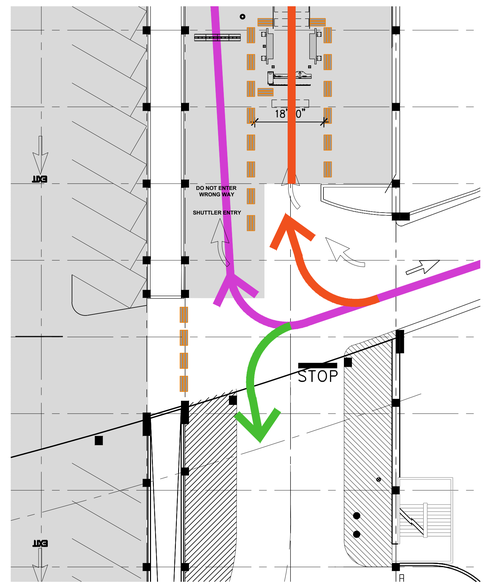

1 3rd LEVEL B SIDE ENLARGED PLAN
SCALE: 1/16" = 1'-0"

LEGEND

OTHERS →
CUSTOMER EXIT →
CUSTOMER ENTRY →
SHUTTLERS →
TOTAL READY STALLS - A SIDE 146 SPACES
TOTAL READY STALLS - B SIDE 146 SPACES

GREATER ORLANDO AVIATION AUTHORITY

ORLANDO INTERNATIONAL AIRPORT

Dematteis Wong architecture

ARCHITECT
DEMATTEI WONG
ARCHITECTURE
3965 NORTH WEST 126TH. AVE.
CORAL SPRINGS, FL 33065
T (954) 341-1800
F (954) 341-1813

STATE OF FLORIDA · DALE T. DERBY · AR93216 · REGISTERED ARCHITECT

Architect: Dale T. Derby
Arch. Reg. No.: AR 93216
CA No: AA26001040

Revisions

No.	Date	Description

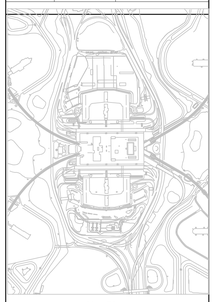

Key Plan

Project No.:	22238
Designed By:	
Drawn By:	
Checked By:	
Issue Date:	05/10/23
Drawing Scale:	As indicated

Drawing Title:
LEVEL 3
READY RETURN SIDE
A AND B
PROOVSTATION PLAN

Drawing No.
A1.00

© DWA 2020